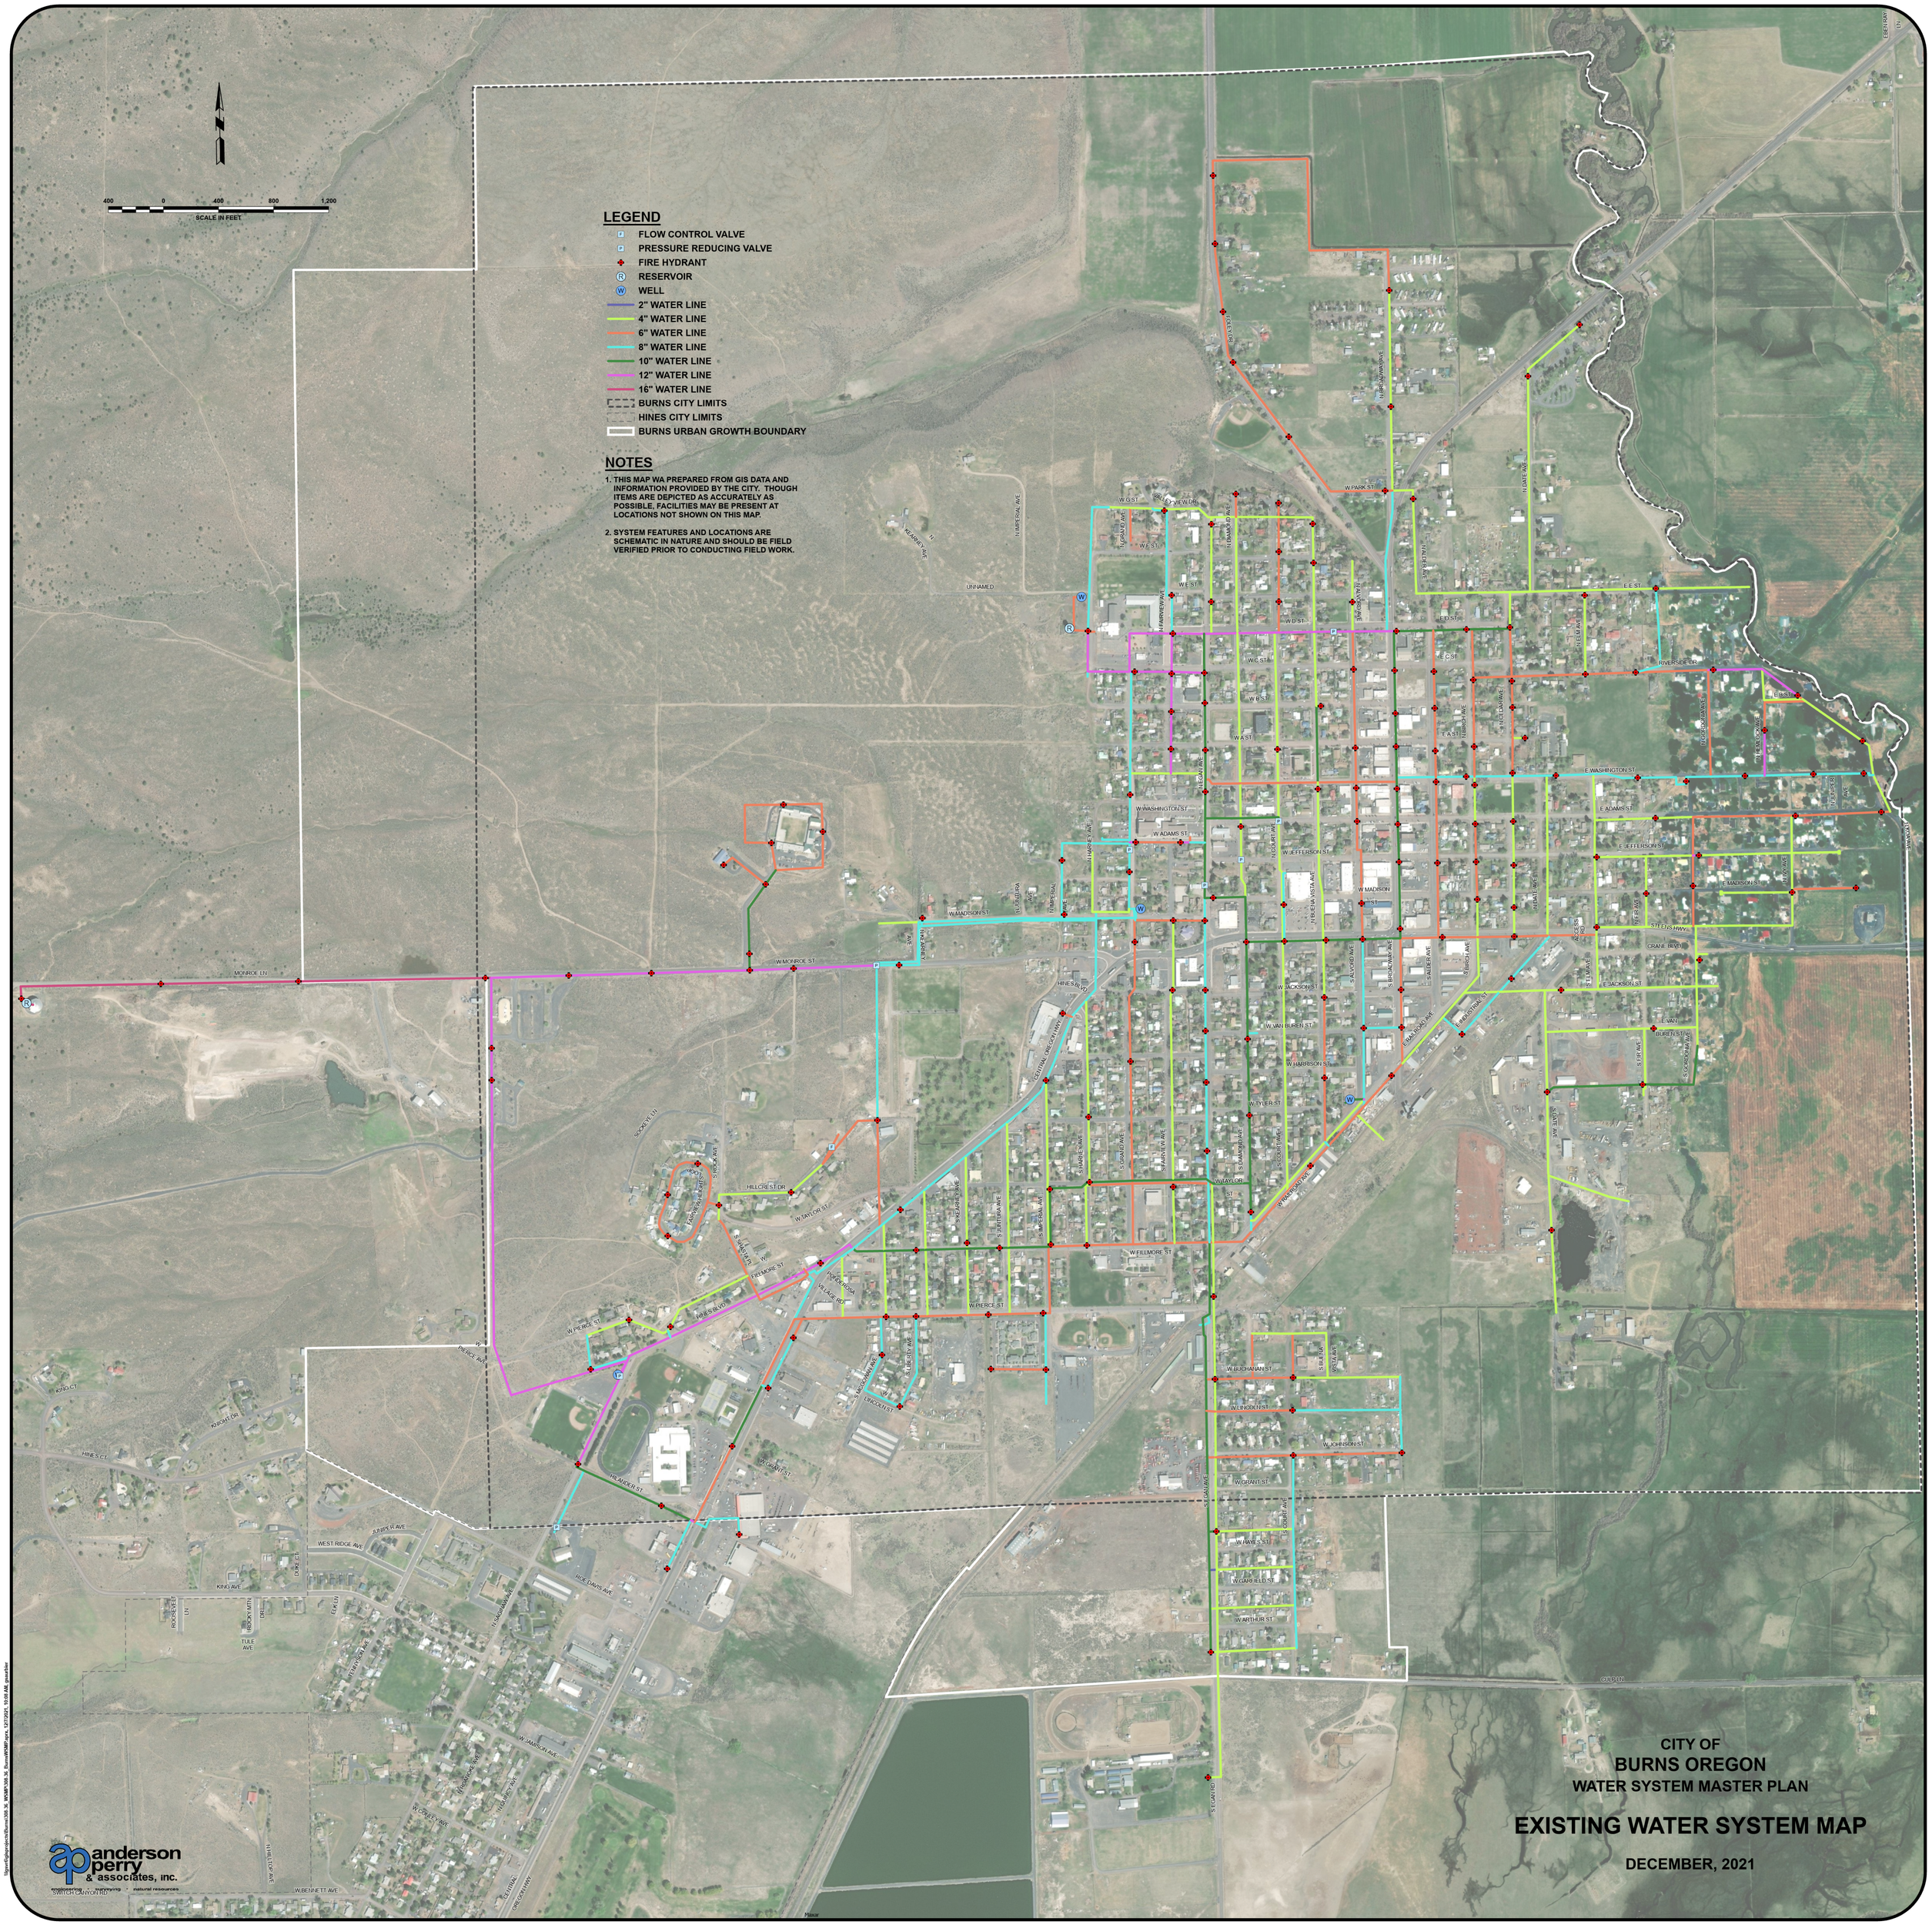

400 0 400 800 1,200
SCALE IN FEET
LEGEND
FLOW CONTROL VALVE
PRESSURE REDUCING VALVE
FIRE HYDRANT
RESERVOIR
WELL
2" WATER LINE
4" WATER LINE
6" WATER LINE
8" WATER LINE
10" WATER LINE
12" WATER LINE
16" WATER LINE
BURNS CITY LIMITS
HINES CITY LIMITS
BURNS URBAN GROWTH BOUNDARY
NOTES
1. THIS MAP WA PREPARED FROM GIS DATA AND INFORMATION PROVIDED BY THE CITY. THOUGH ITEMS ARE DEPICTED AS ACCURATELY AS POSSIBLE, FACILITIES MAY BE PRESENT AT LOCATIONS NOT SHOWN ON THIS MAP.
2. SYSTEM FEATURES AND LOCATIONS ARE SCHEMATIC IN NATURE AND SHOULD BE FIELD VERIFIED PRIOR TO CONDUCTING FIELD WORK.
CITY OF
BURNS OREGON
WATER SYSTEM MASTER PLAN
EXISTING WATER SYSTEM MAP
DECEMBER, 2021
anderson perry & associates, inc.